STATE TEACHERS COLLEGE

ST. CLOUD ~ MINN.

SKETCH FOR LOCATION OF RESIDENCE

SCALE 1" = 40'

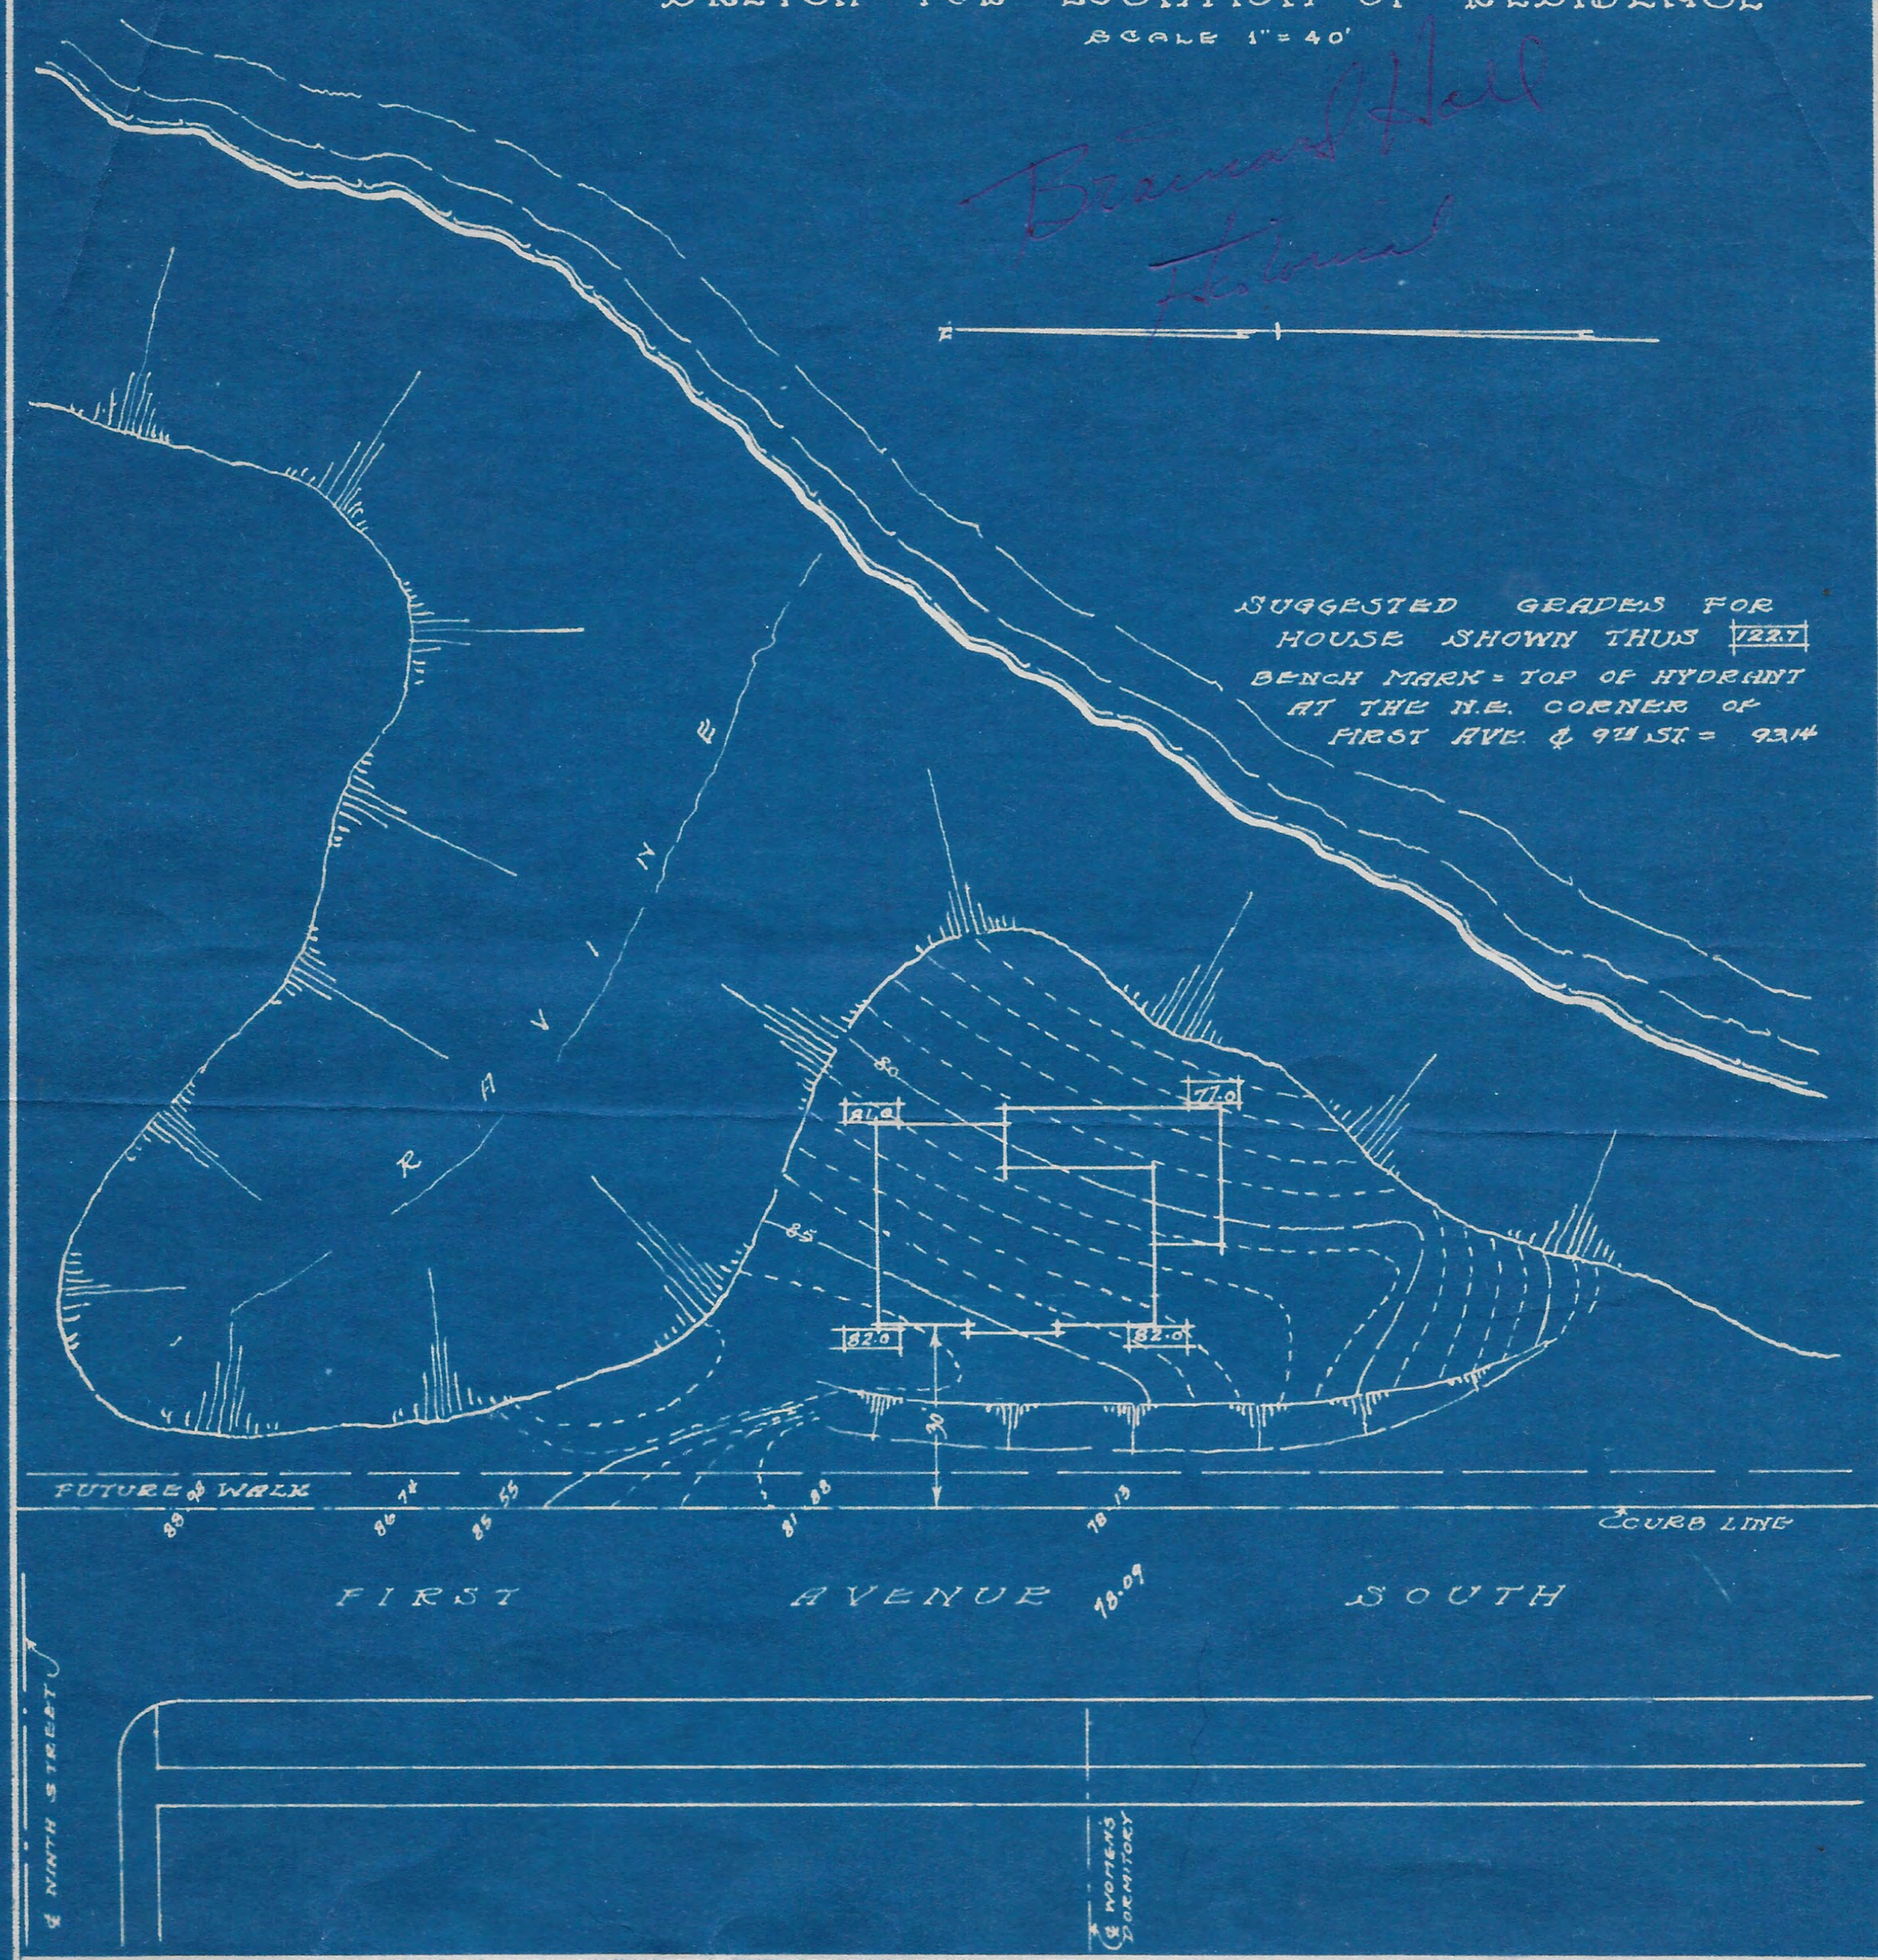

MORELL & NICHOLS

LANDSCAPE ARCHITECTS & ENGINEERS

MINNEAPOLIS, MINN.

Drawn by R. W. L.
Traced by R. W. L.
Checked by A. R. N.
Approved By

Plan No. 1955-S
Scale 1" = 40'
Date JUNE 1929